THE WIDENING OF THE METROPOLITAN RAILWAY.

MR. JOHN FOWLER, ENGINEER.

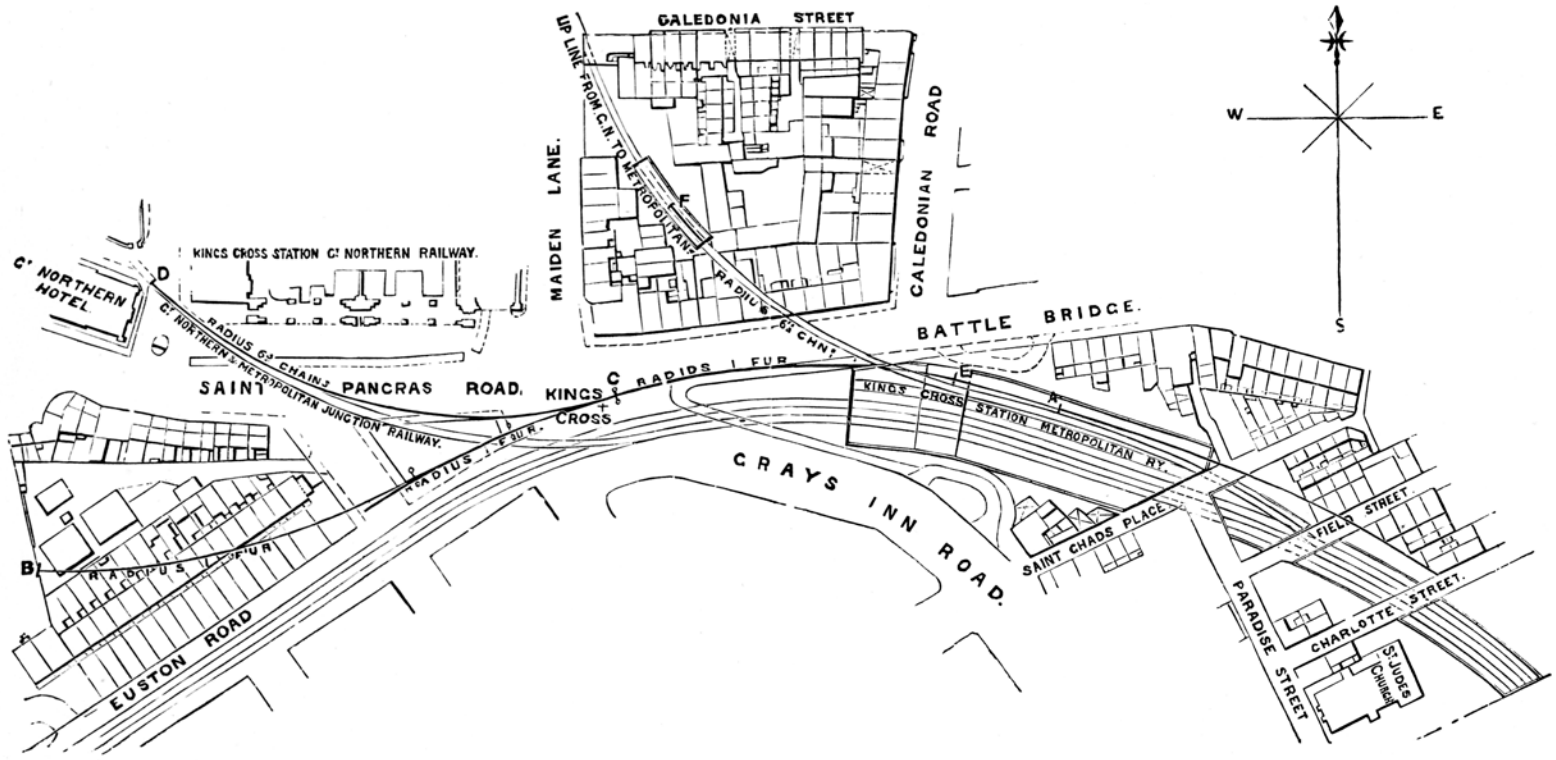

FIG. 10

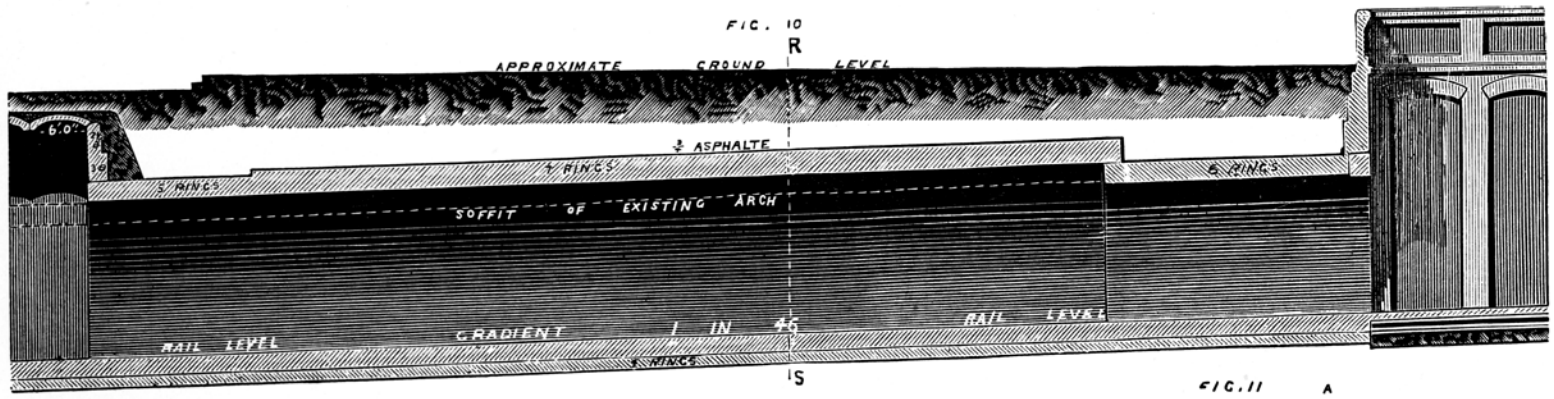

FIG. 11

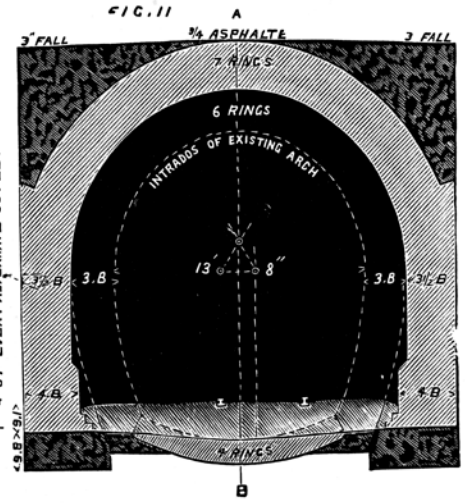

FIG. 12.

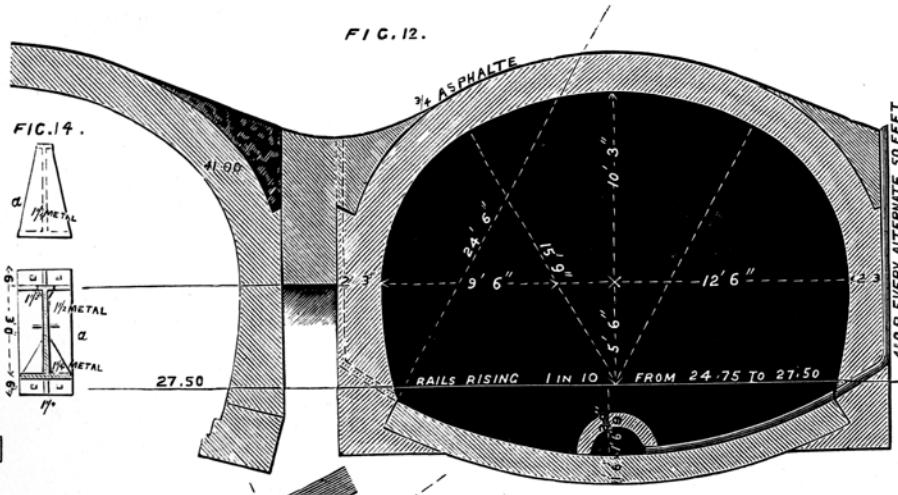

FIG. 14.

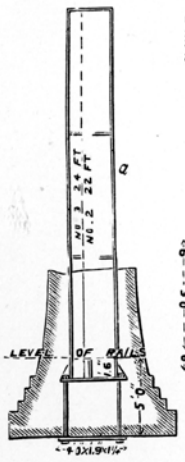
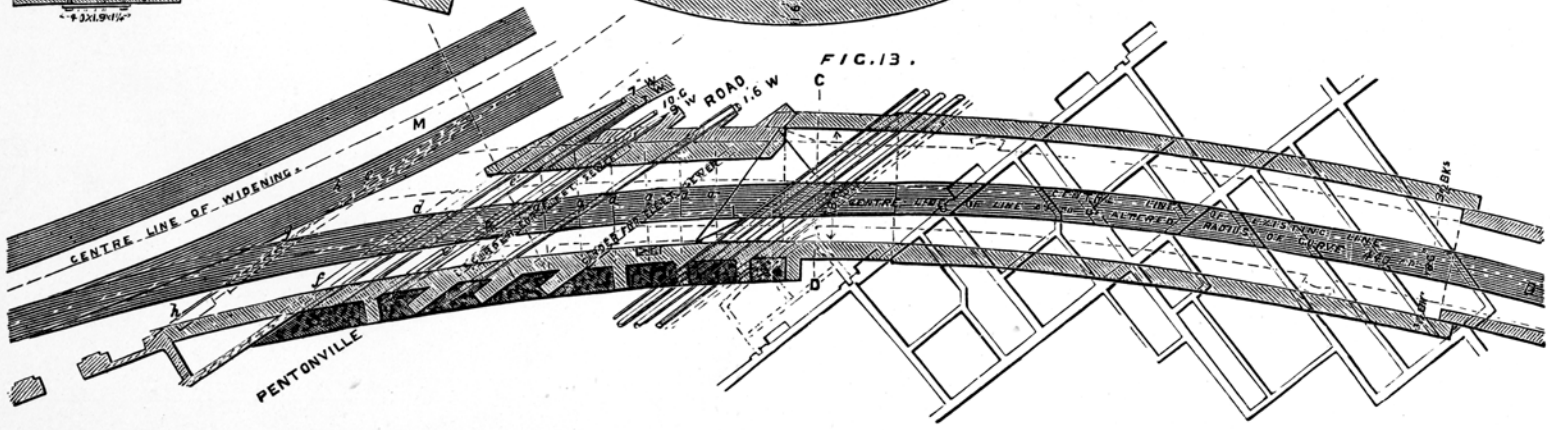
FIG. 13.