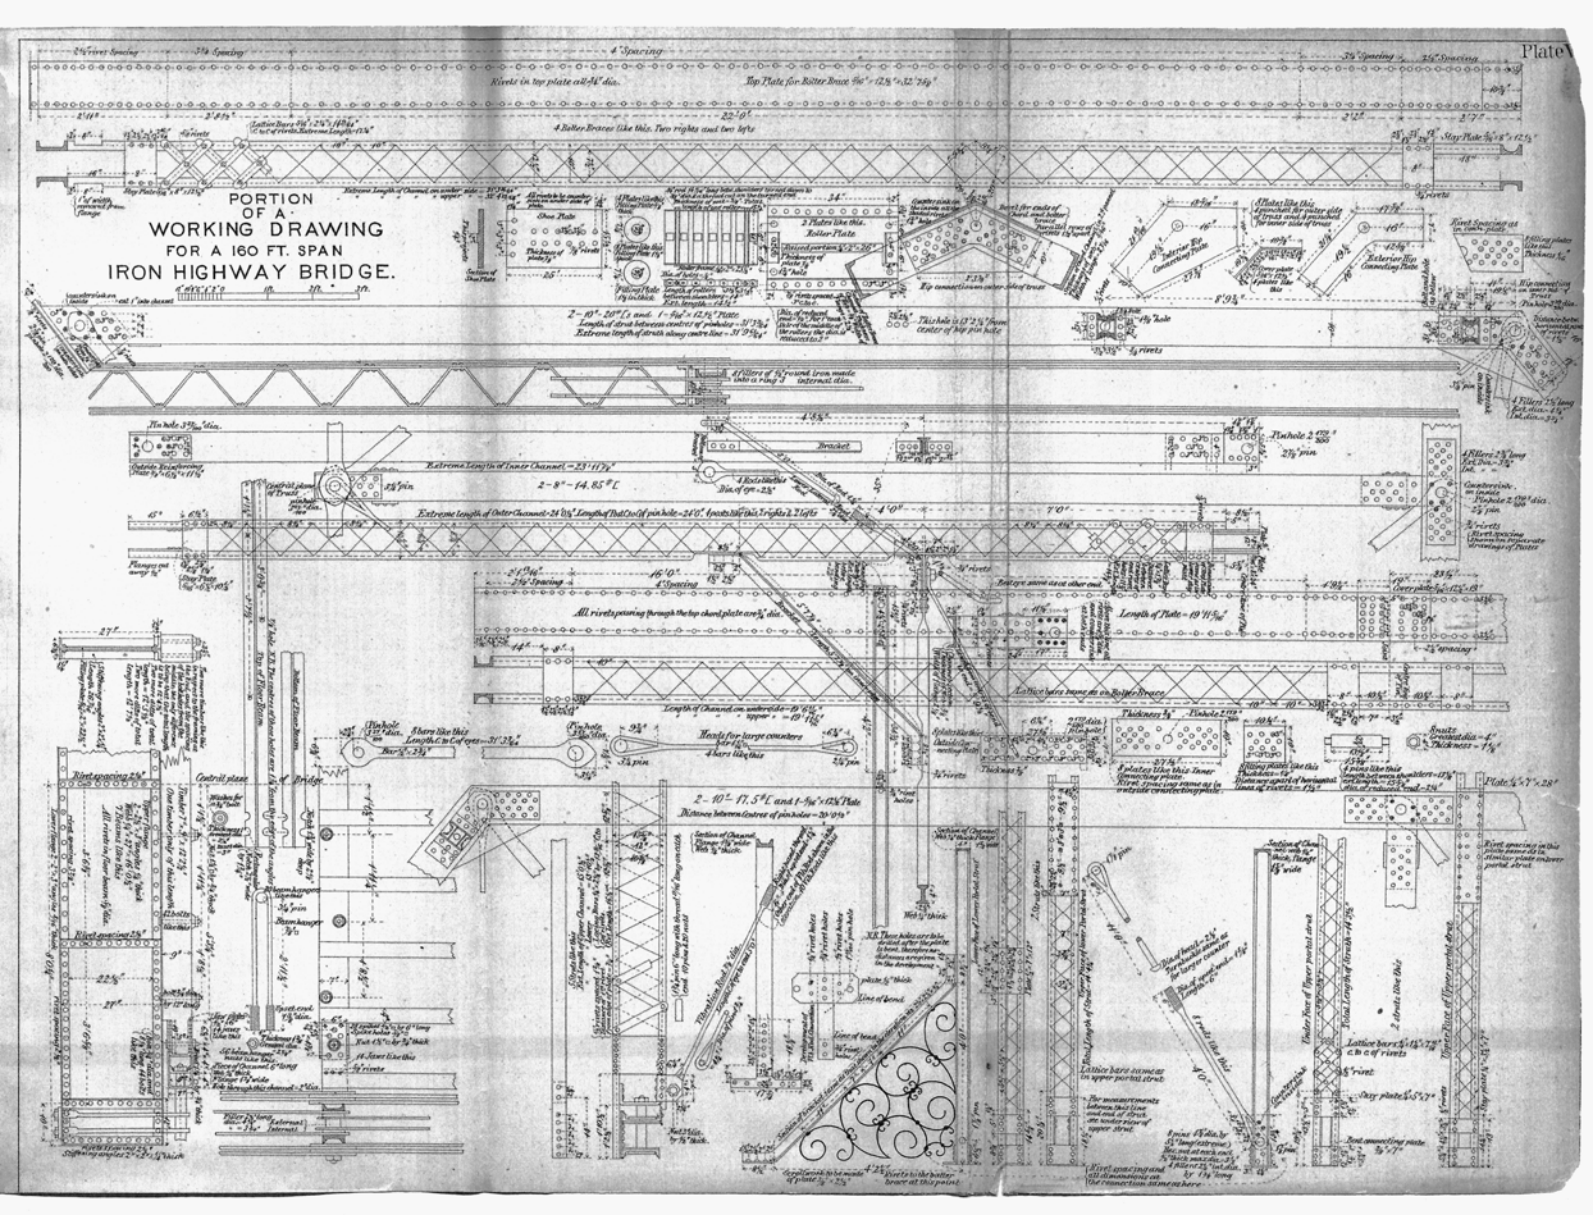
PORTION
OF A
WORKING DRAWING
FOR A 160 FT. SPAN
IRON HIGHWAY BRIDGE.